


Township N° XXXVI N, Range N° I E, 2nd Mer.

INDIANA.
N & E 2 P. M.

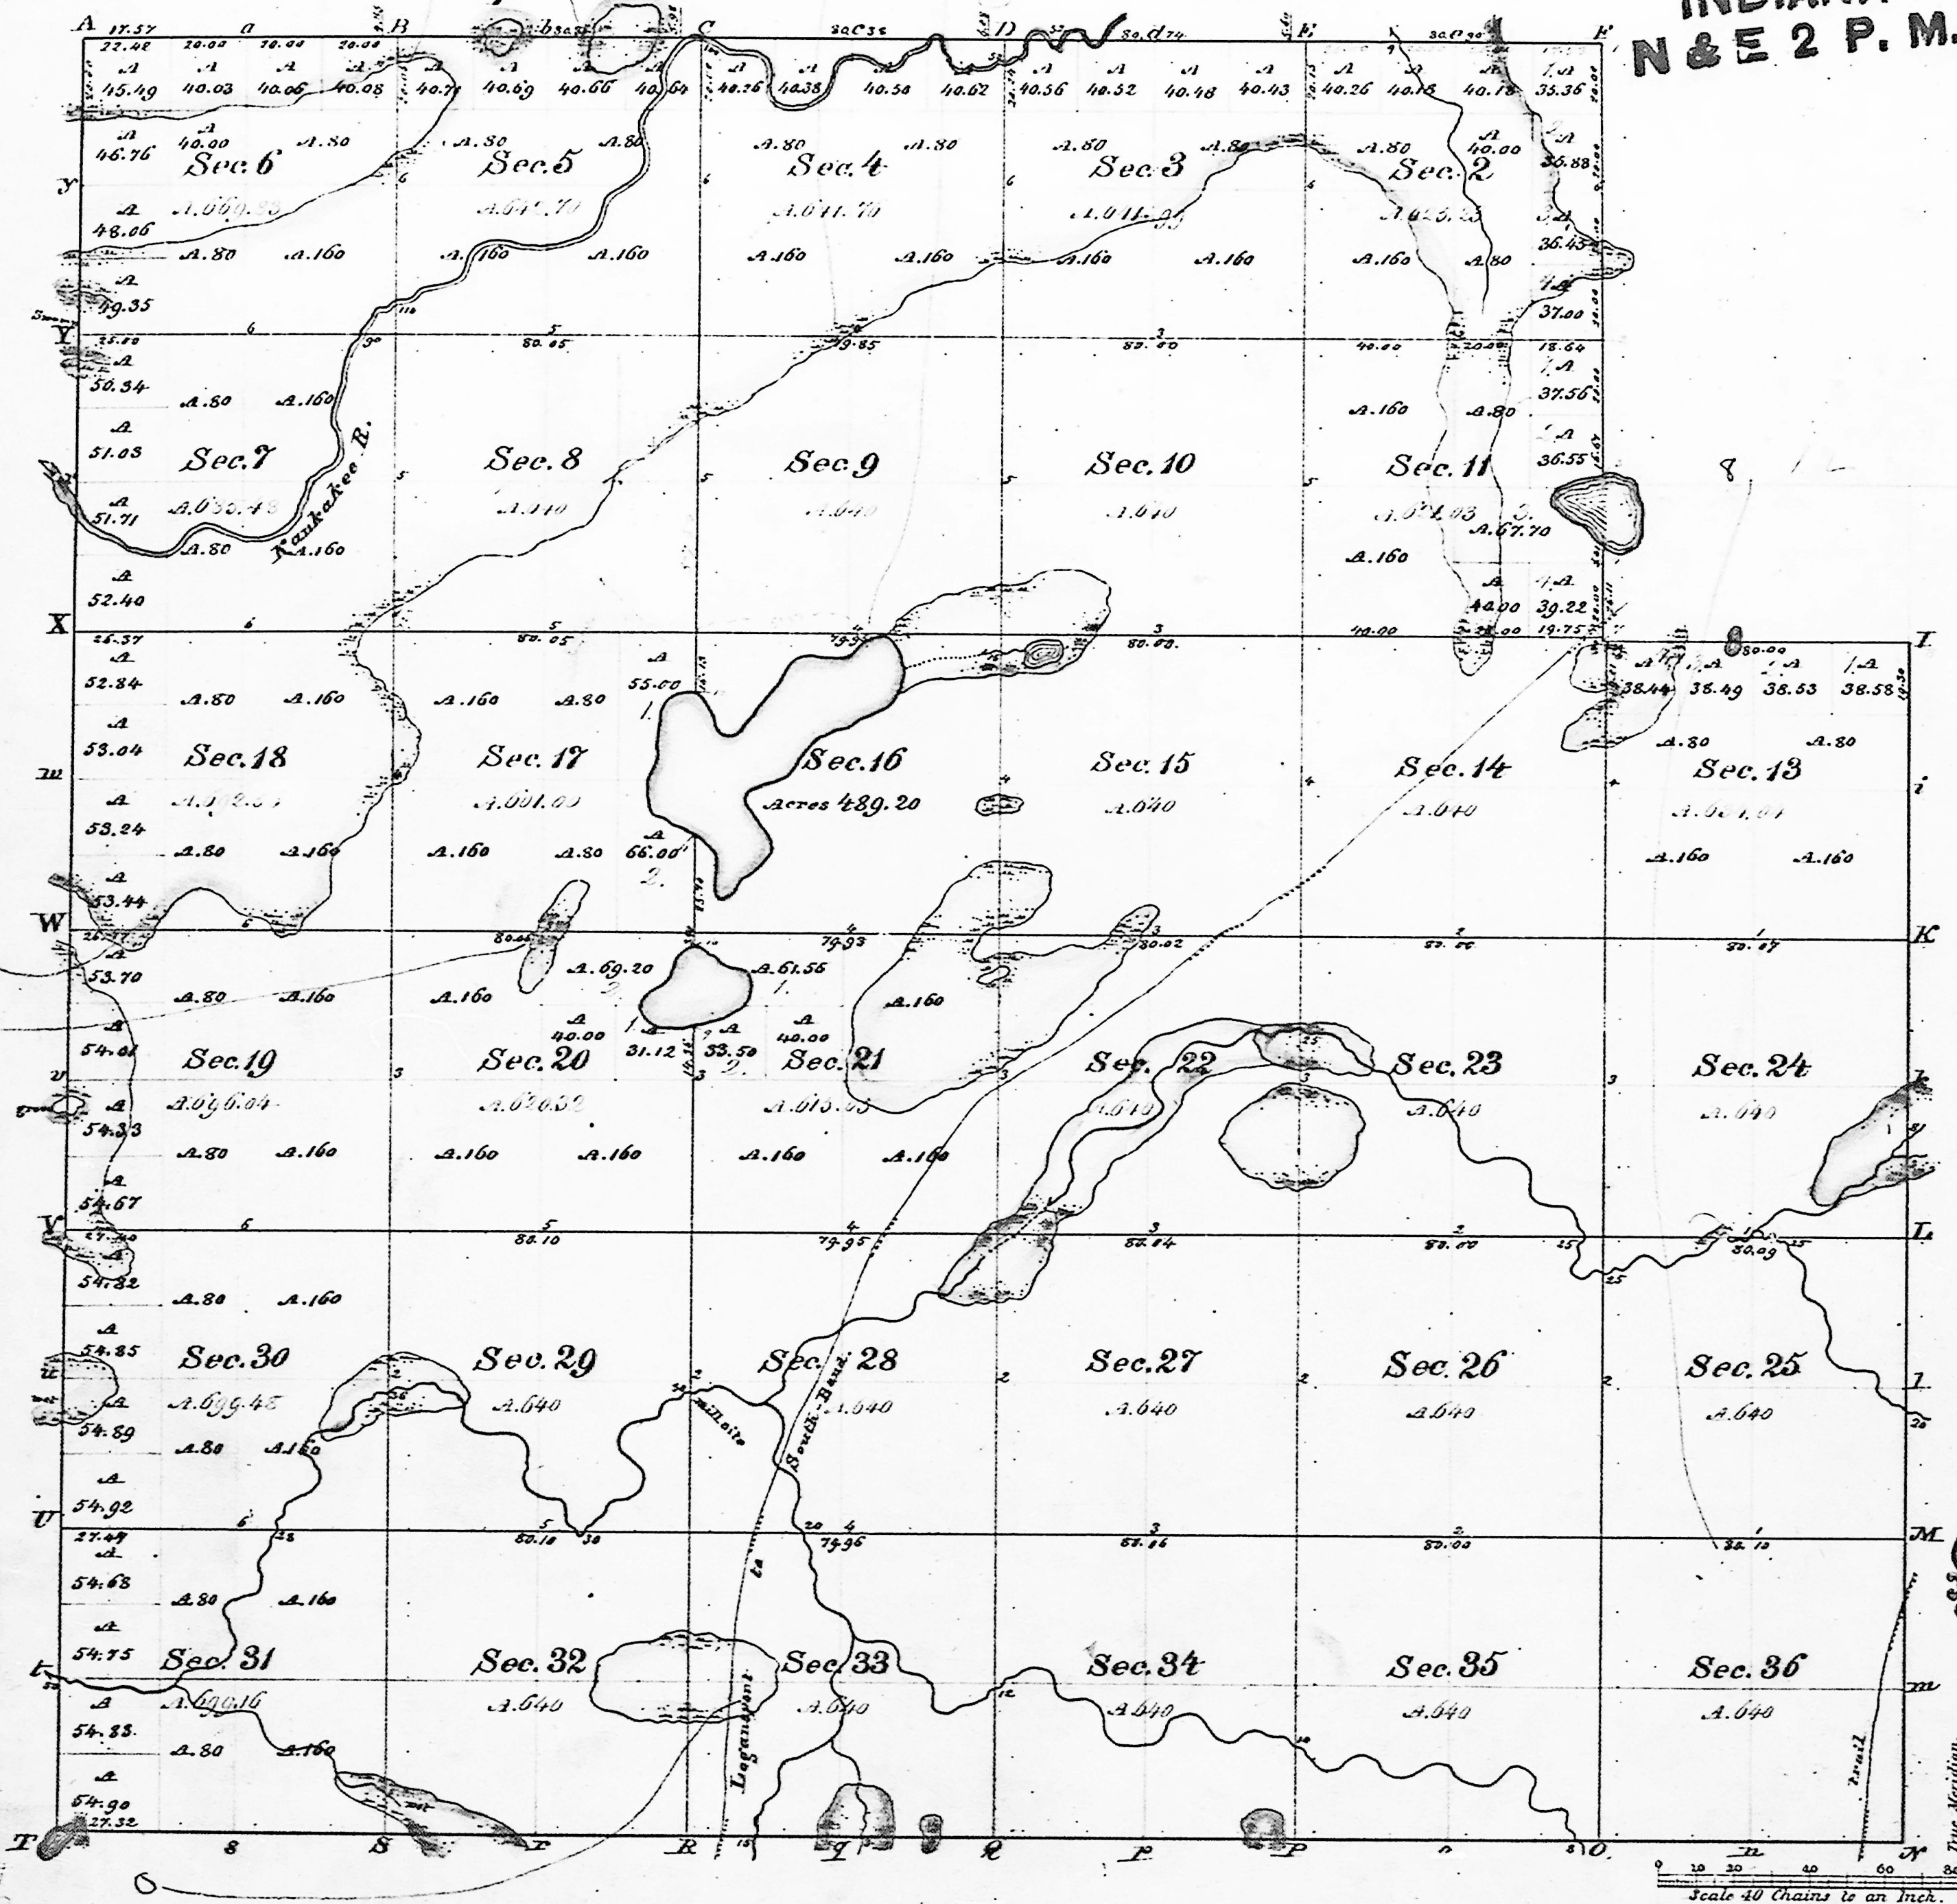

Meanders of a Lake in Sections 16 & 17				Meanders of a Lake in Sec. 26 & 27			
Posts	Courses	Ch.	Lk.	Posts	Courses	Ch.	Lk.
Sec. 17	N. 73 W.	0.00		Sec. 21	N. 55 E.	11.00	
	N. 45 W.	5.29			N. 53 E.	5.00	
	N. 32 W.	5.50			N. 39 E.	3.24	
	N. 21 E.	3.26			N. 8 E.	2.87	
	N. 6 E.	16.50			N. 31 W.	6.69	
	N. 28 E.	5.00			N. 33 W.	2.52	
	N. 54 E.	1.29			N. 67 W.	5.00	
	N. 87 E.	6.02			N. 74 W.	7.03	
	N. 71 E.	0.90			N. 74 W.	5.26	
	N. 39 E.	0.89			N. 78 W.	3.50	
Sec. 16	N. 15 E.	8.50		Sec. 20	N. 55 W.	7.61	
	N. 32 E.	4.18			N. 38 E.	1.10	
	N. 57 E.	1.50			N. 60 E.	6.80	
	N. 60 E.	1.50			N. 12 E.	2.17	
	N. 71 E.	1.00			N. 30 E.	8.90	
	N. 39 E.	16.27			N. 41 E.	3.64	
	N. 25 E.	5.28		Meanders of a Lake in Sec. 11			
	N. 49 E.	8.00		Sec. 11	N. 84 W.	4.11	
	N. 75 E.	3.60			N. 62 W.	8.33	
	N. 76 E.	8.22			N. 29 W.	2.17	
	N. 37 E.	6.56			N. 48 E.	2.00	
	N. 67 E.	5.00			N. 62 E.	8.00	
	N. 61 E.	5.52			N. 19 E.	3.50	
	N. 20 E.	10.67			N. 35 E.	2.70	
	N. 42 W.	10.00					
	N. 62 W.	18.21					
	N. 52 W.	3.50					
Section 16	N. 33 W.	7.22					
	N. 70 W.	6.50					
	N. 75 W.	6.50					
	N. 31 W.	1.68					
	N. 1 E.	3.82					
	N. 42 E.	3.45					
	N. 44 E.	8.00					
	N. 3 W.	3.00					
	N. 33 W.	5.00					
	N. 45 W.	6.03					
Section 16	N. 54 W.	2.50					
	N. 32 W.	3.70					
	N. 59 W.	1.00					
	West	0.94					
	N. 51 W.	1.33					
	N. 29 W.	1.11					
	N. 1 W.	10.00					
	N. 39 W.	3.67					
	N. 53 W.	6.01					

Total number of Acres 21,794.37

Surveys Designated	By Whom Surveyed	Date of Contract	Amount of Surveys	When Surveyed	When p ^d for and ch ^d in the Sur. Gen. acc.
Subdivision. Township lines.	David Willis H. Clarke & Sibley	Dec. 31 st 1833	M. Ch. Lk. 61. 01. 99	May 1834	4 th Nov. 1834

The above Map of Township N° 36 North, of Range N° 1 E, of the 2nd Principal Meridian (Indiana) is strictly conformable to the field notes of the survey thereof on file in this Office, which have been examined and approved.


Surveyor General's Office. M. T. Williams

Feb. 2nd 1835

Recd. Aug 17th with the Sur. Gen. Order
of 2nd Dec 1844.


INDIANA.
N & E 2 P. M.

Sec. 12	Running line	Width feet	Course or Bearing	Width feet
h	13 h. Oak	21	178 E	14
I	14 h. Oak	12	120 W	81
I	13. Oak	18	169 E	44
I	14. Oak	12	167 W	53
1, 2, 11, 12	14. Oak	12	142 W	8
	Loc.	15	North	31
1 to X at	14. Oak	14	174 E	39
	Loc.	18	148 W	14
4	14. Oak	12	116 W	17
	Loc.	15	173 E	162

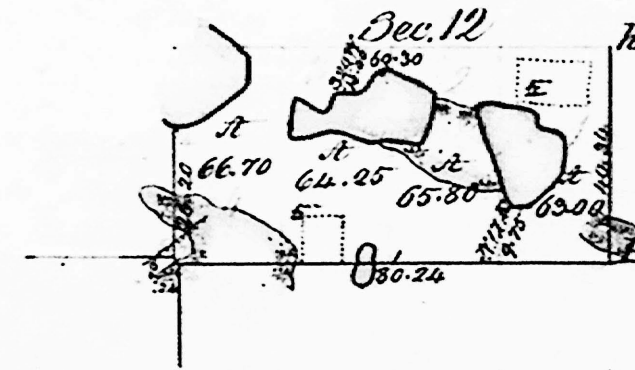

66.70
64.25
65.80
63.00
329.05

Standards of Ponds.							
Posts	Courses	Ch ² Lk ²	Posts	Courses	Ch ² Lk ²	Posts	Courses
Part of a Pond in N ^o 12 of Sec. 12							
	N 60 W	15.00					
	North	0.30					
	N 83 49 W	2.02					
Pond in middle of S ^o 12 of Sec. 12							
	From N. West	44.00					
	S 20 9 W	10.00					
	S 20 9 W	3.50					
	N 72 49 W	8.00					
	South	7.00					
	N 80 E	7.00					
	S 75 E	8.00					
	Coast	11.00					
	N 10 E	10.00					
	N 70 9 W	10.00					
	S 44 49 W	6.00					
	West	5.00					
Pond in S. E. of Section 12							
	From N. West	21.50					
	N 17 E	9.75					
	N 18 49 W	20.00					
	S 85 E	12.00					
	South	2.50					
	S 70 E	5.00					
	South	5.00					
	S 42 49 W	11.00					
	S 80 49 W	3.30					

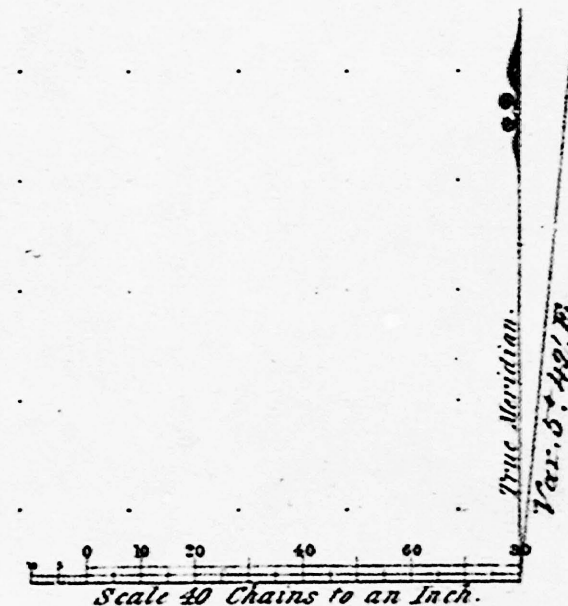


Total number of Acres					
Survey Designated.	By Whom Surveyed.	Date of Contract.	Amount of Surveys. M. (h ² Lk ²)	When Surveyed.	When Charged in the Sur. Gen's acc't
Township lines.					
Subdivisions, S ^o 12 of Sec. 12	E. W. Catheart	Feb. 23, 1844	5.57. 42	1 st of 1844	1 st of 1844

The above Map of Township N^o 36 North, of Range N^o 1 E. of the 2nd Principal Meridian, Indiana, is strictly conformable to the field notes of the survey thereof on file in this Office, which have been examined and approved.

Surveyor General's Office,
Cincinnati, April 13, 1844

William H. Smith
Sub. Gen.

Township N. 11. N., Range N. 1 E., 2nd Mer.

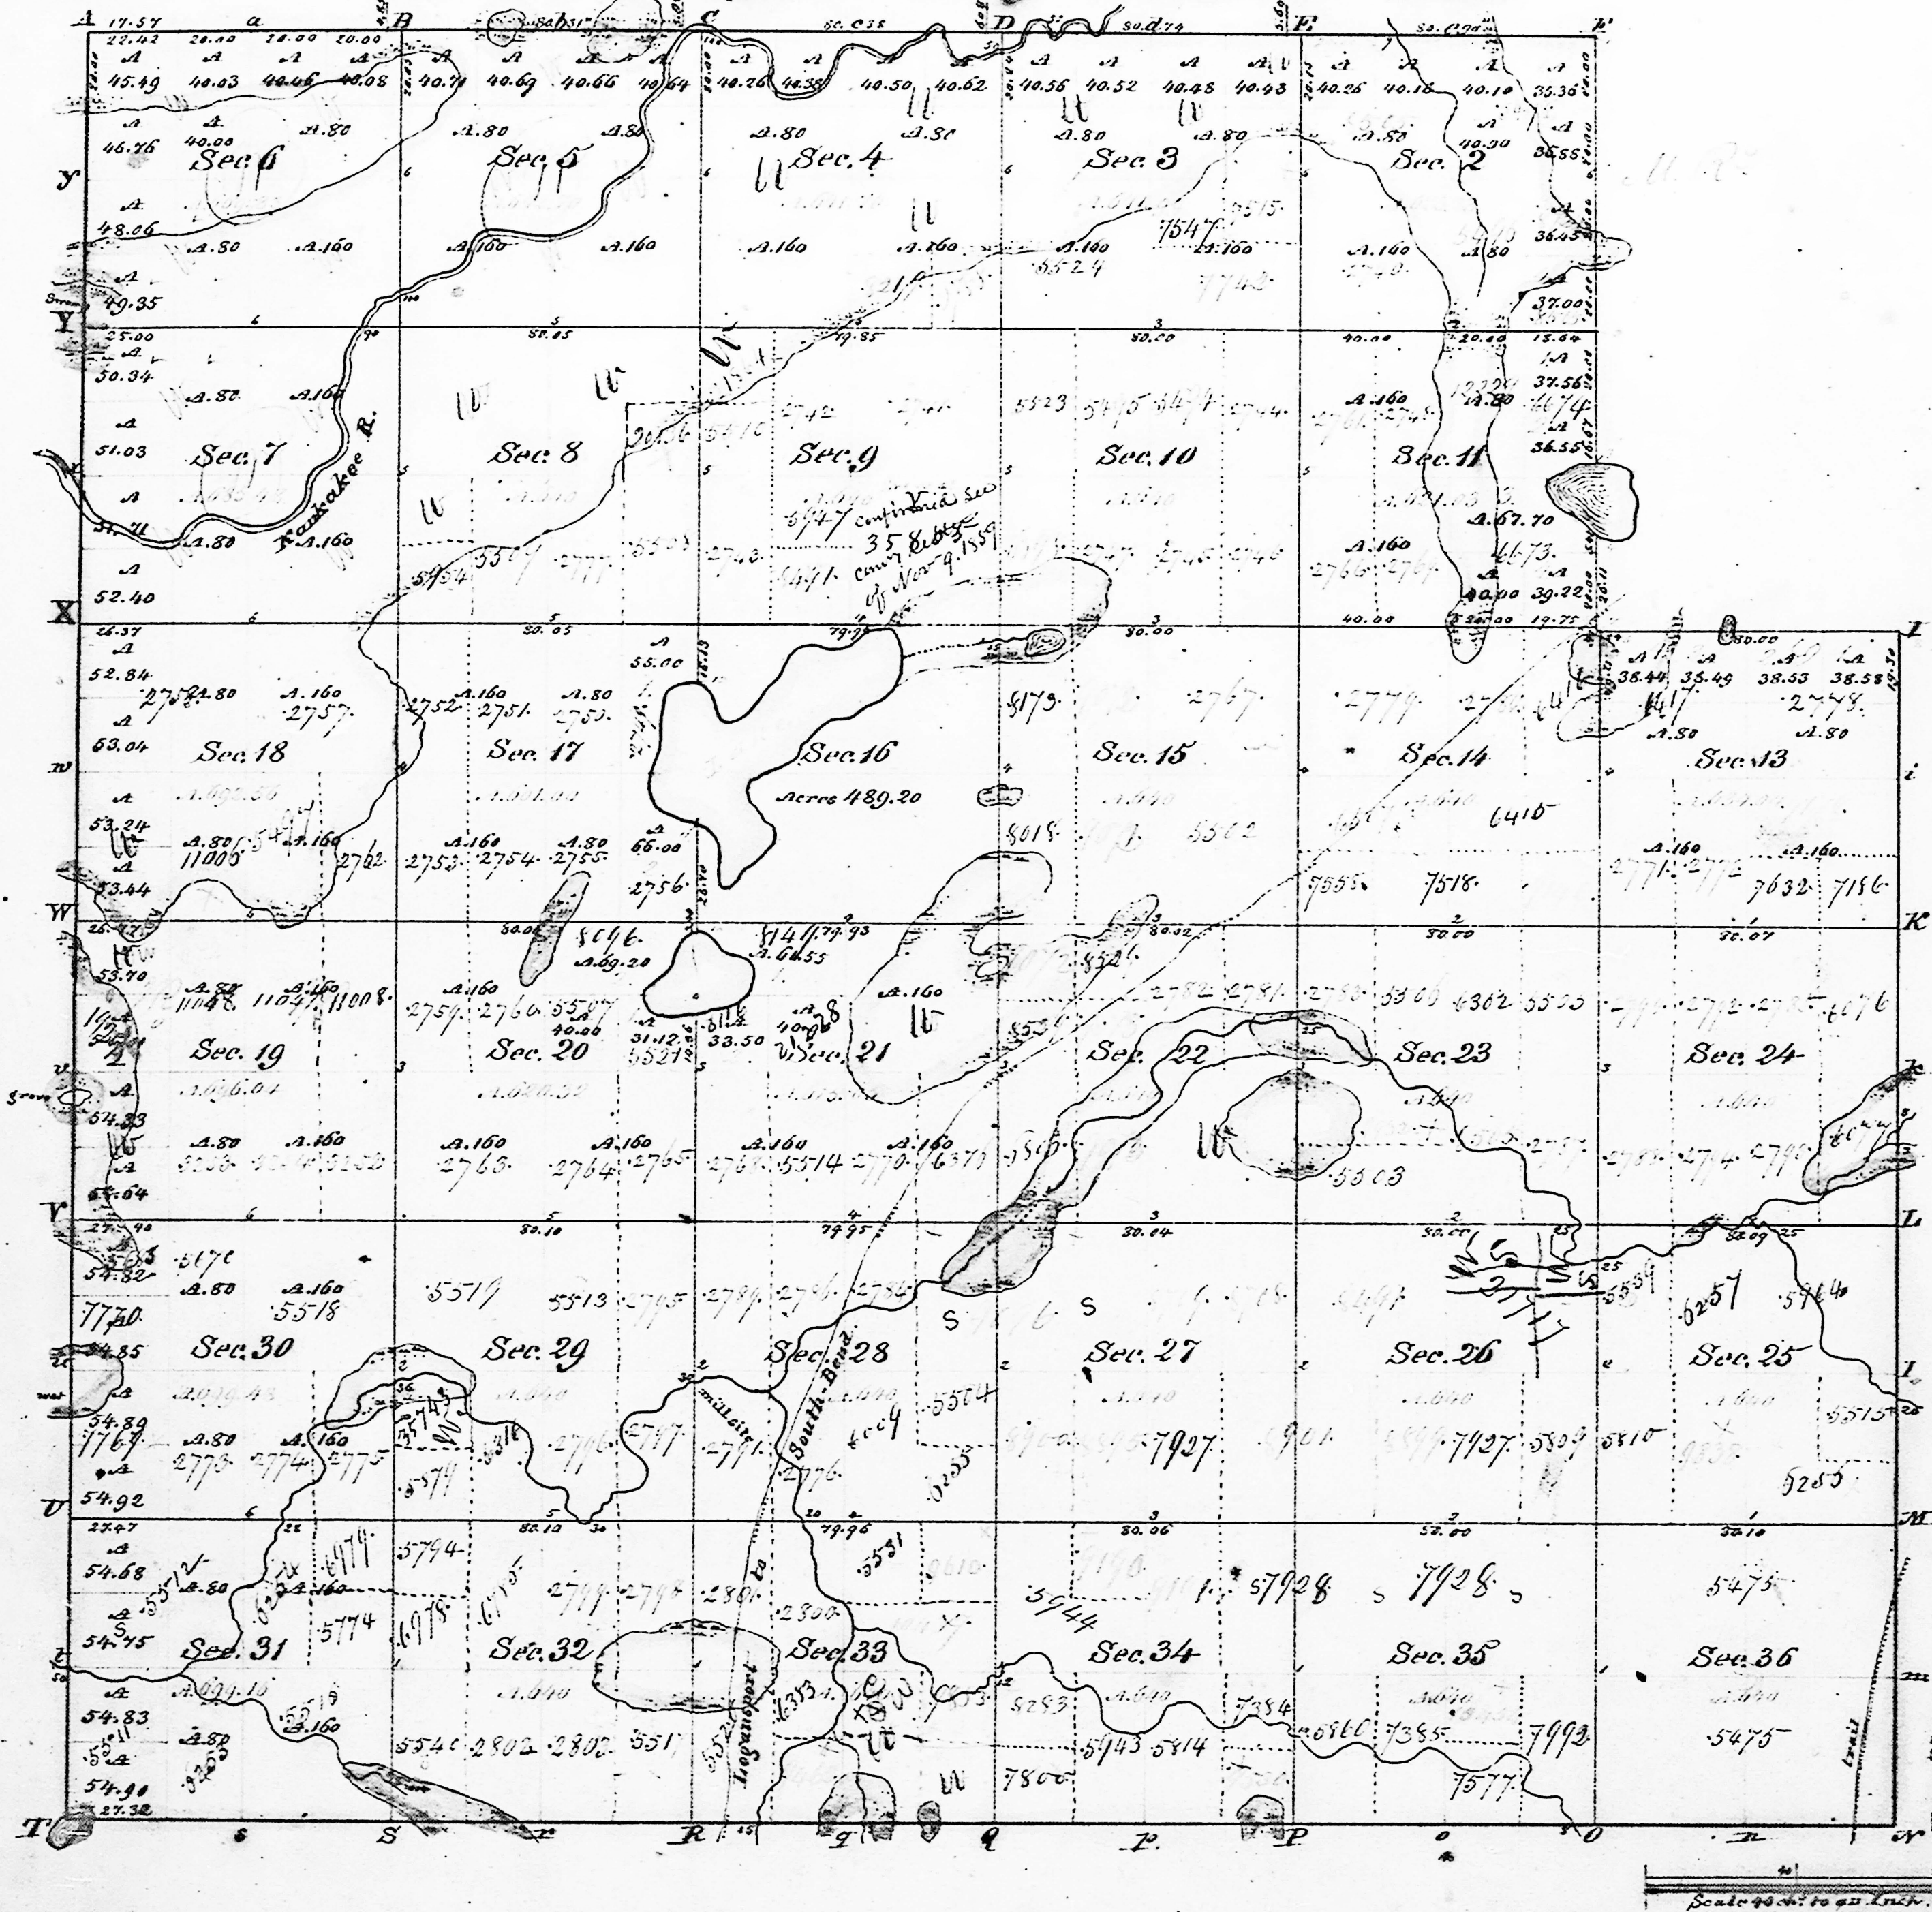

Surveyed in 1834 by David Hillis D.S.


A true copy of the original plat, filed in this office.
 Surveyor General's Office
 Cincinnati 16th March 1835
 M. T. Williams
 Sur. Genl.

Filed for sale this 8th of April 1835
 Sale act 25th December 1856

Township N^o 36 N., Range N^o 1 East

2nd Mer. Ind.

Post,	Draining to,	Inches diam.	Course, & length Draw.	Link, feet
h.	Blk. Oak	26	N 78 E	14
	White Oak	12	S 20 W	81
I	W. Oak	18	S 69 E	44
	W. Oak	12	S 60 W	53
1, 2, 11, 12	W. Oak	12	S 42 W	8
I to X at 1	do.	15	North	31
	W. Oak	14	S 74 E	39
4	do.	18	N 48 W	24
	W. Oak	12	S 16 W	17
	do.	15	N 73 E	162

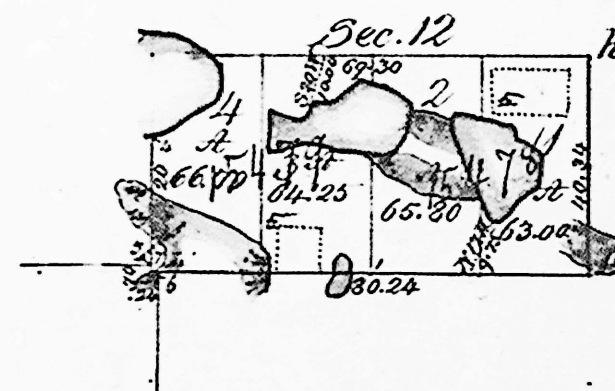

Surveyed in 1844 by Chas. W. Catheart, Deputy Surveyor.

Scale 40 chains to an Inch.

I certify that the above is a true copy of the original plat in this Office.

Surveyor General's Office.

Cincinnati, April 13, 1844.

William Shepley
Sur. Gen.